NOTE:
PILE & GROUND BEAM SHOWN ARE TYPICAL ONLY. DIMENSIONS SUBJECT TO CHANGE TO SUIT DETAILED DESIGN.

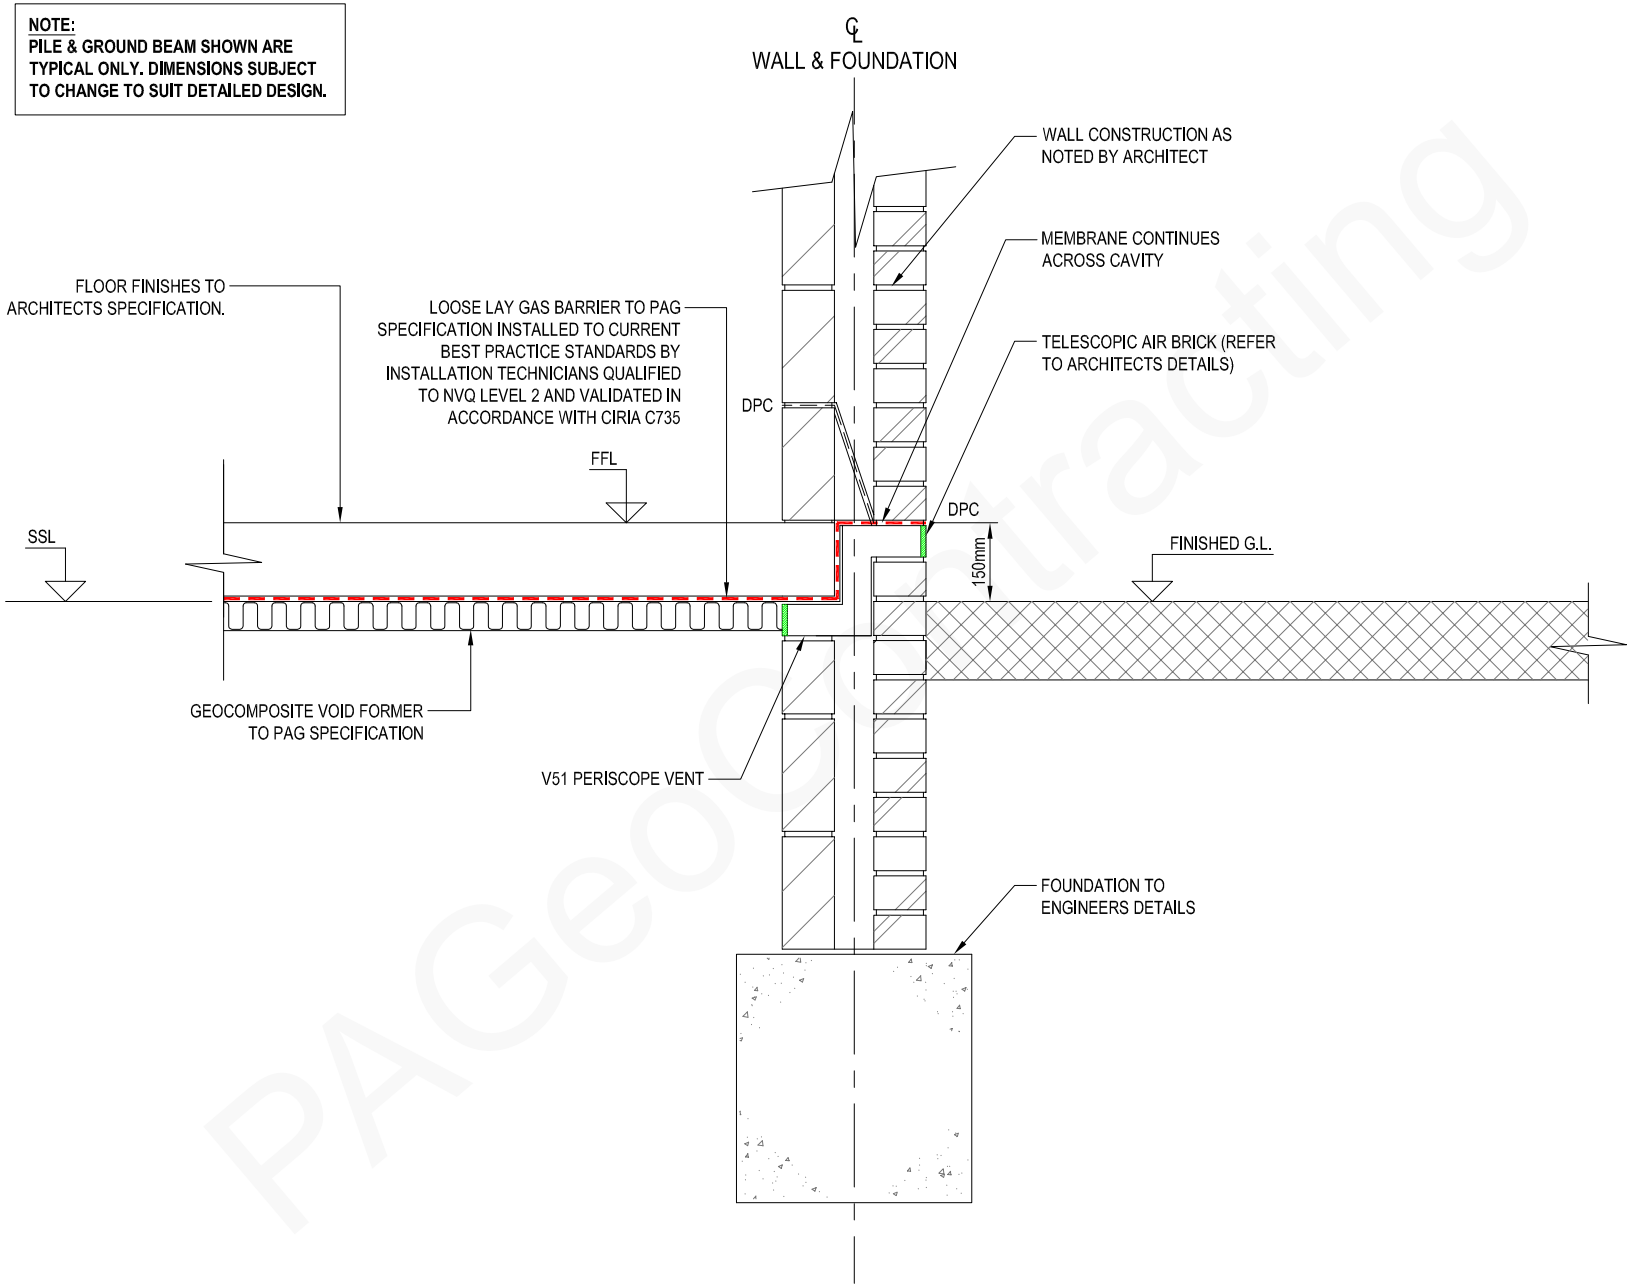

PAGeoContracting

pageo.co.uk

PAGeoContracting
Darwin House
Corby Gate Business Park
Corby
Northants
NN17 5JG
+44(0) 1536 740040
www.pageo.co.uk

Comments

Site Address

THIS DRAWING IS NOT TO SCALE.
USE DETAILED DIMENSIONS ONLY

Title:

STRIP FOUNDATION VENTING DETAIL

Drawing No.:

PAG DETAIL No. 3

Date:

October 2026