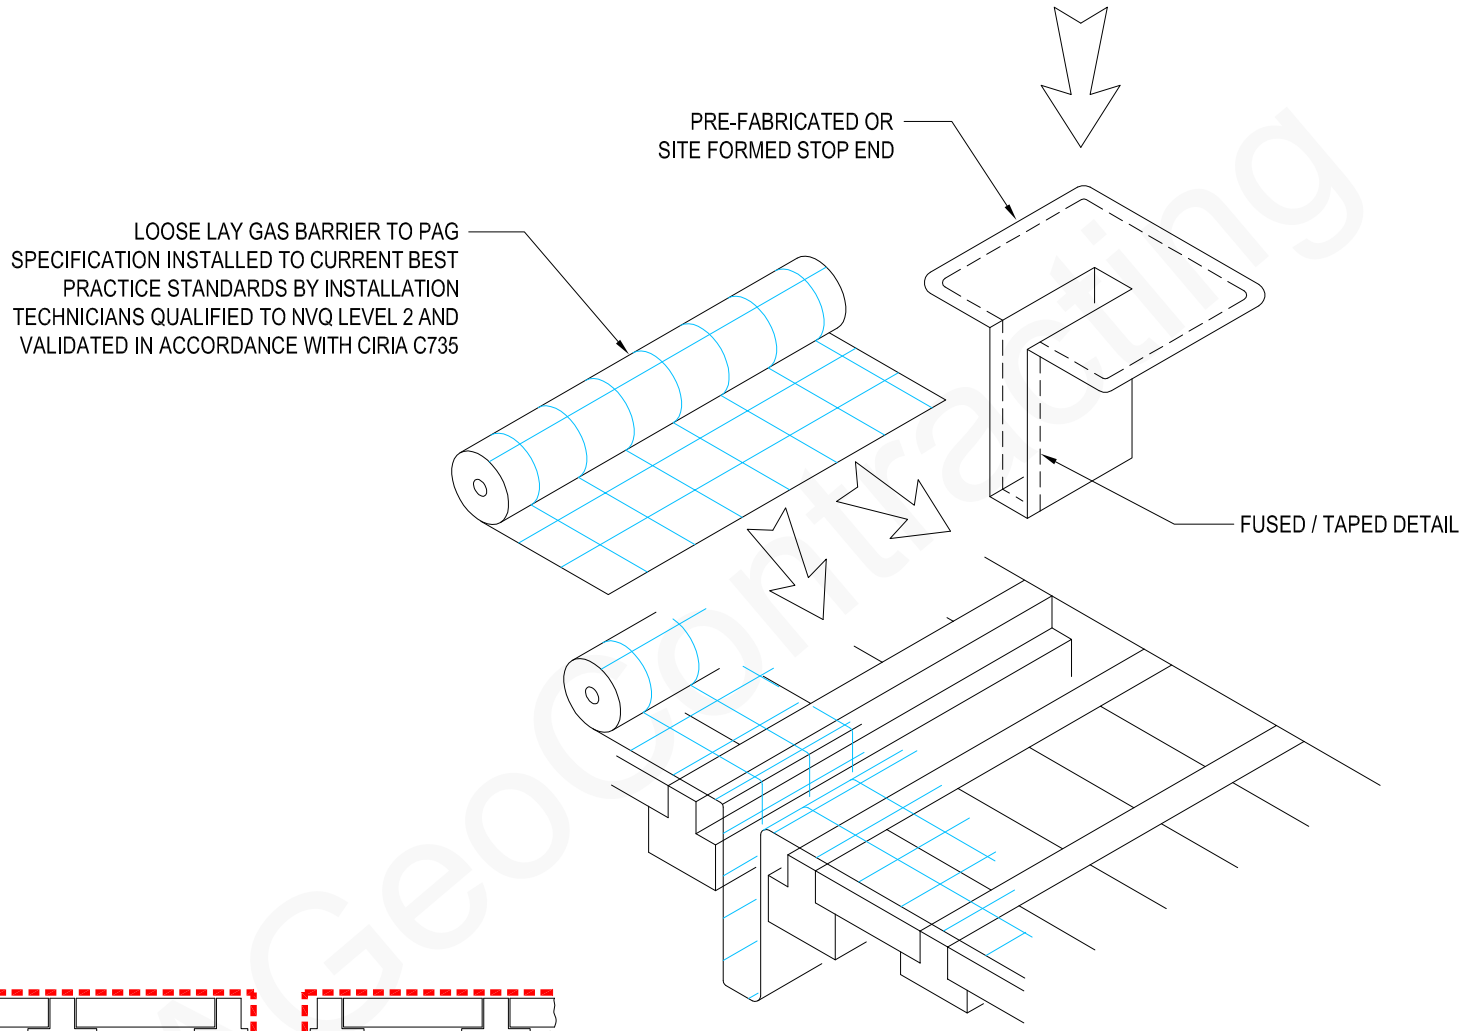

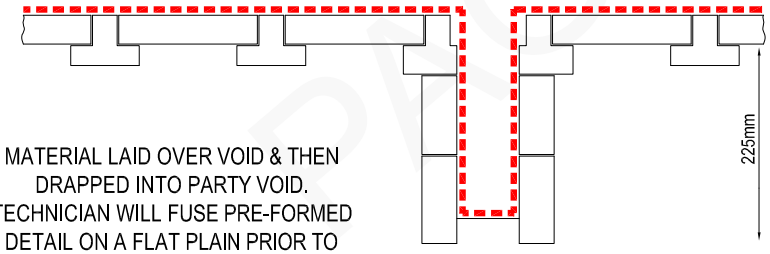

MATERIAL LAID OVER VOID & THEN
DRAPPED INTO PARTY VOID.
TECHNICIAN WILL FUSE PRE-FORMED
DETAIL ON A FLAT PLAIN PRIOR TO
FORMING THE VOID.

PAGeoContracting

PAGeoContracting
Darwin House
Corby Gate Business Park
Corby
Northants
NN17 5JG
+44(0) 1536 740040
www.pageo.co.uk

Comments

Site Address

THIS DRAWING IS NOT TO SCALE.
USE DETAILED DIMENSIONS ONLY

Title:

PARTY WALL ACOUSTIC DETAIL

Drawing No.:

PAG DETAIL No. 19

Date:

October 2026