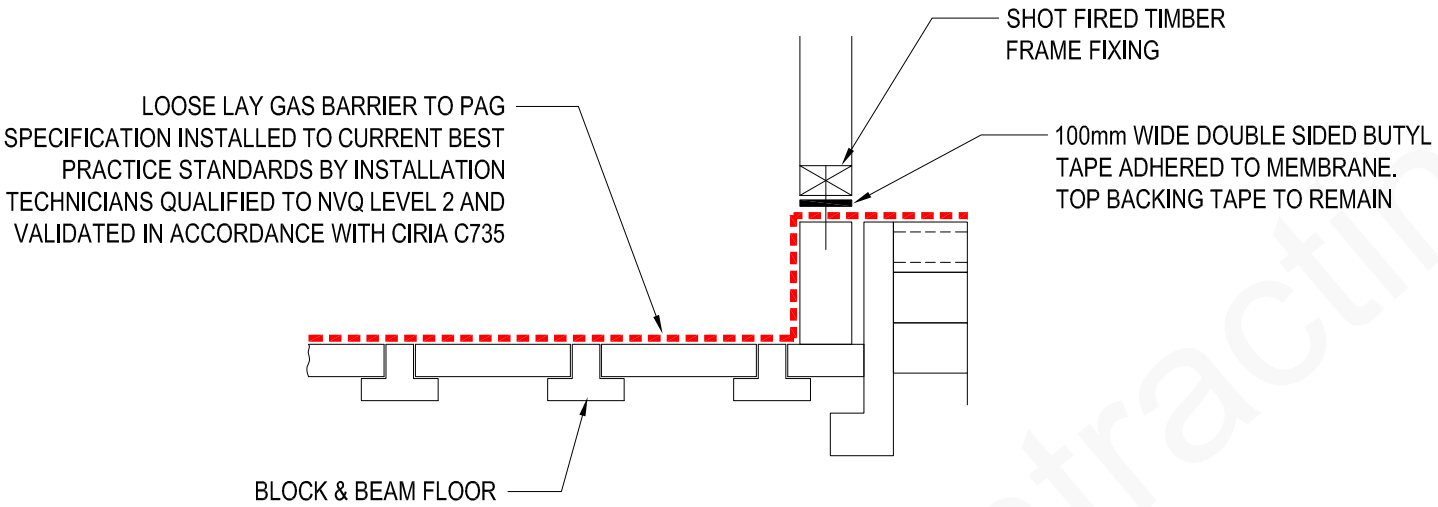


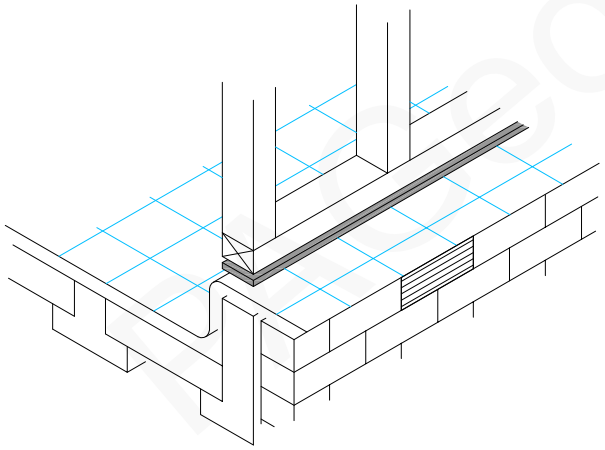

PAGeoContracting
Darwin House
Corby Gate Business Park
Corby
Northants
NN17 5JG
+44(0) 1536 740040
www.pageo.co.uk

Comments

Site Address

THIS DRAWING IS NOT TO SCALE.
USE DETAILED DIMENSIONS ONLY

Title:

# TIMBER FRAME INTERFACE

Drawing No.:

**PAG DETAIL No. 23**

Date:

**October 2026**

PAGeoContracting